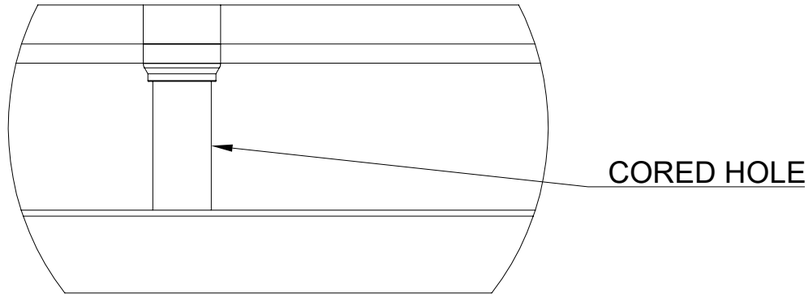

DETAIL VIEW OF CORED HOLE IN INSULATION WITHOUT SENSOR

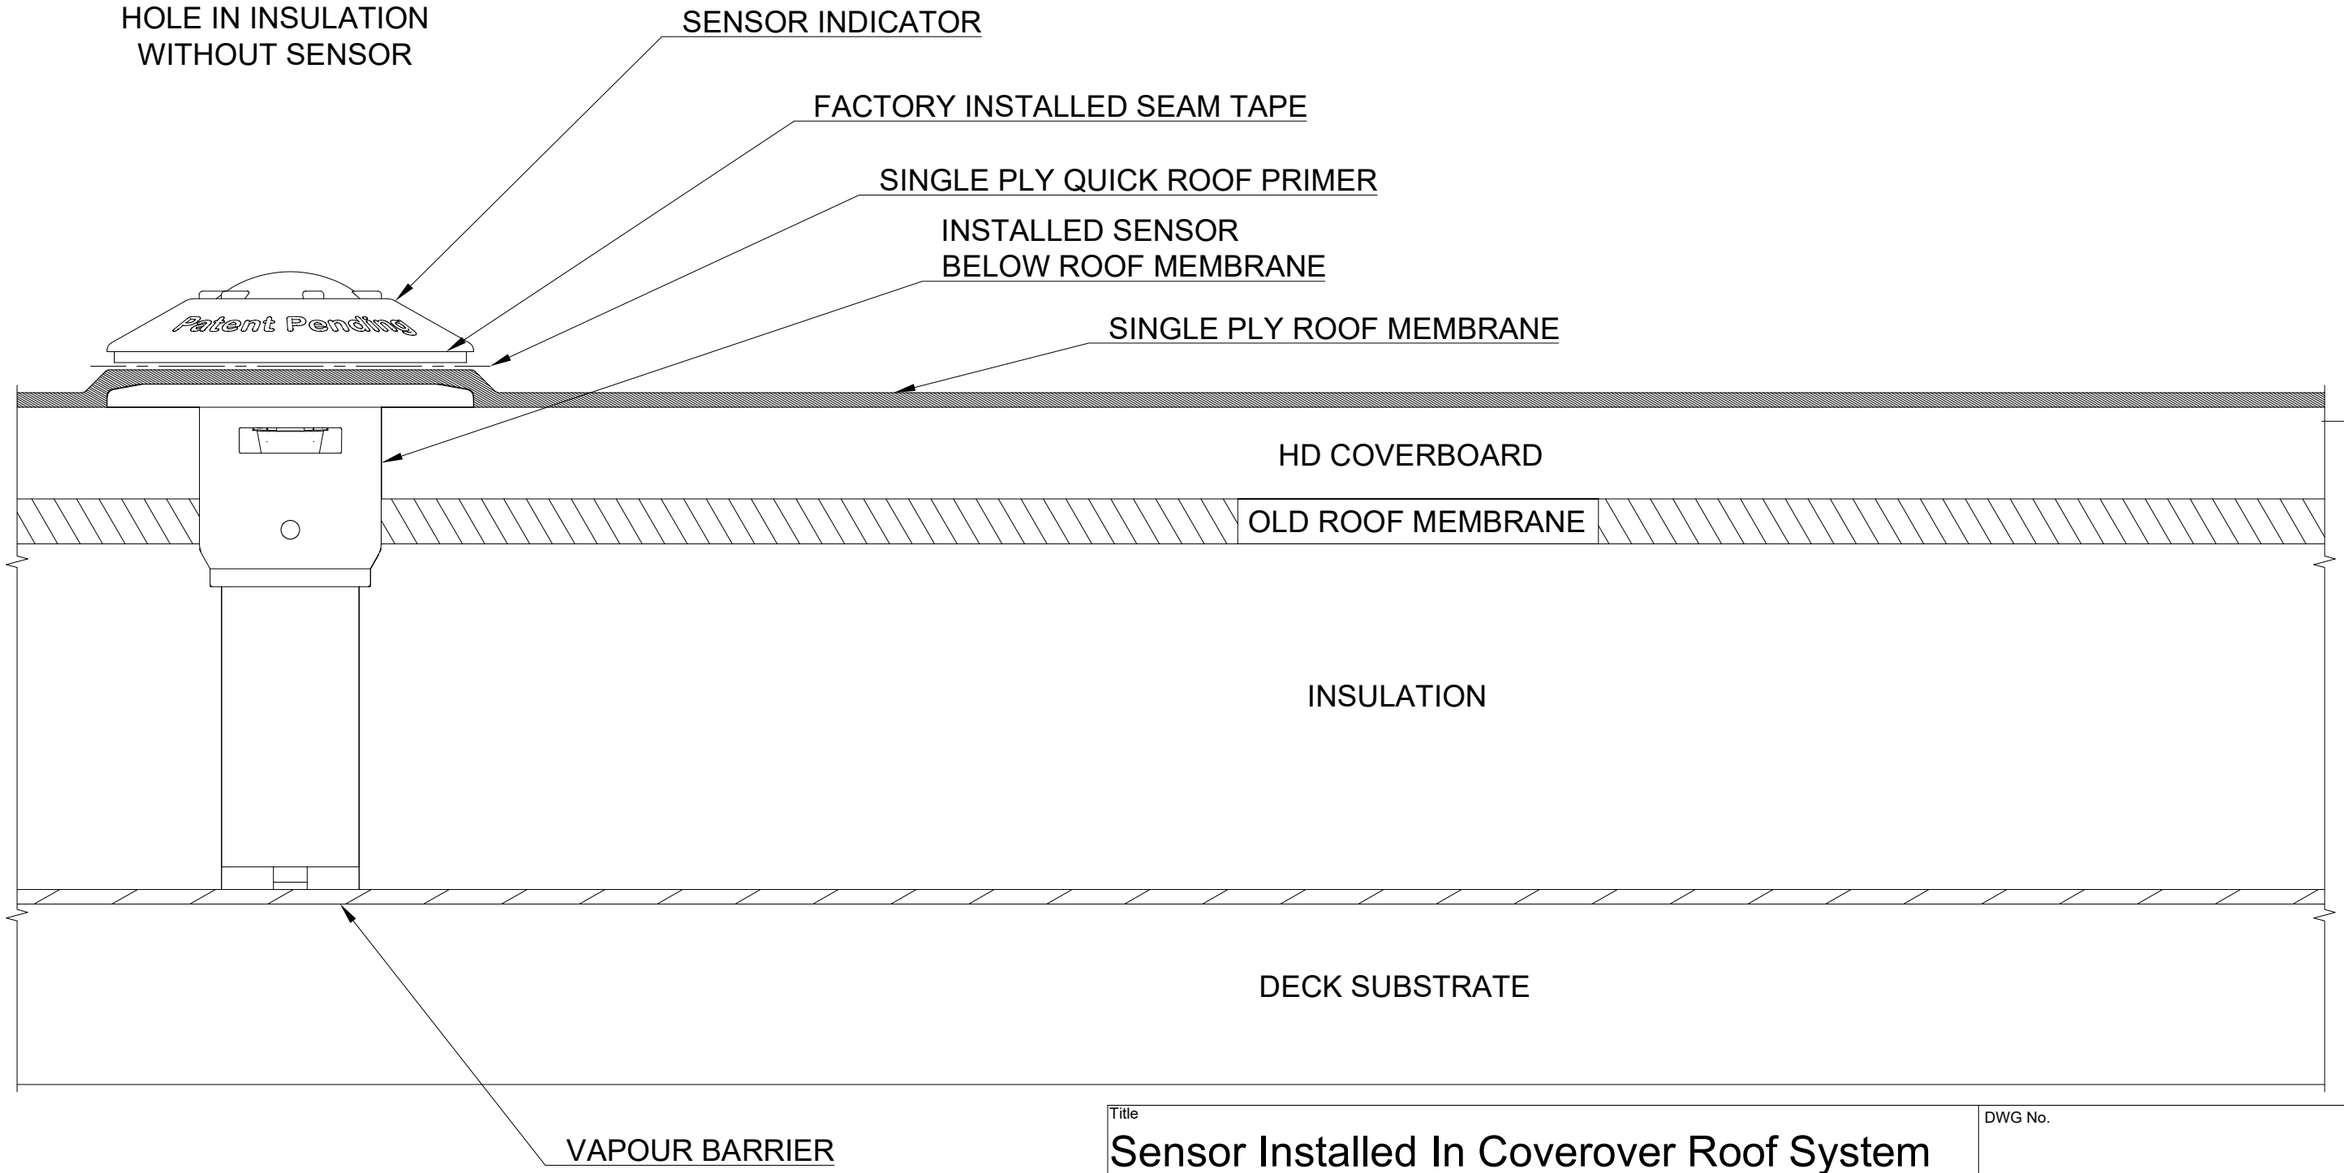

Title	DWG No.		
Sensor Installed In Coverover Roof System			
NO-PUNCTURE ROOF DIAGNOSTICS INC	Rev. 1.0	Date of issue FEB 14/23	Sheet 1/1